
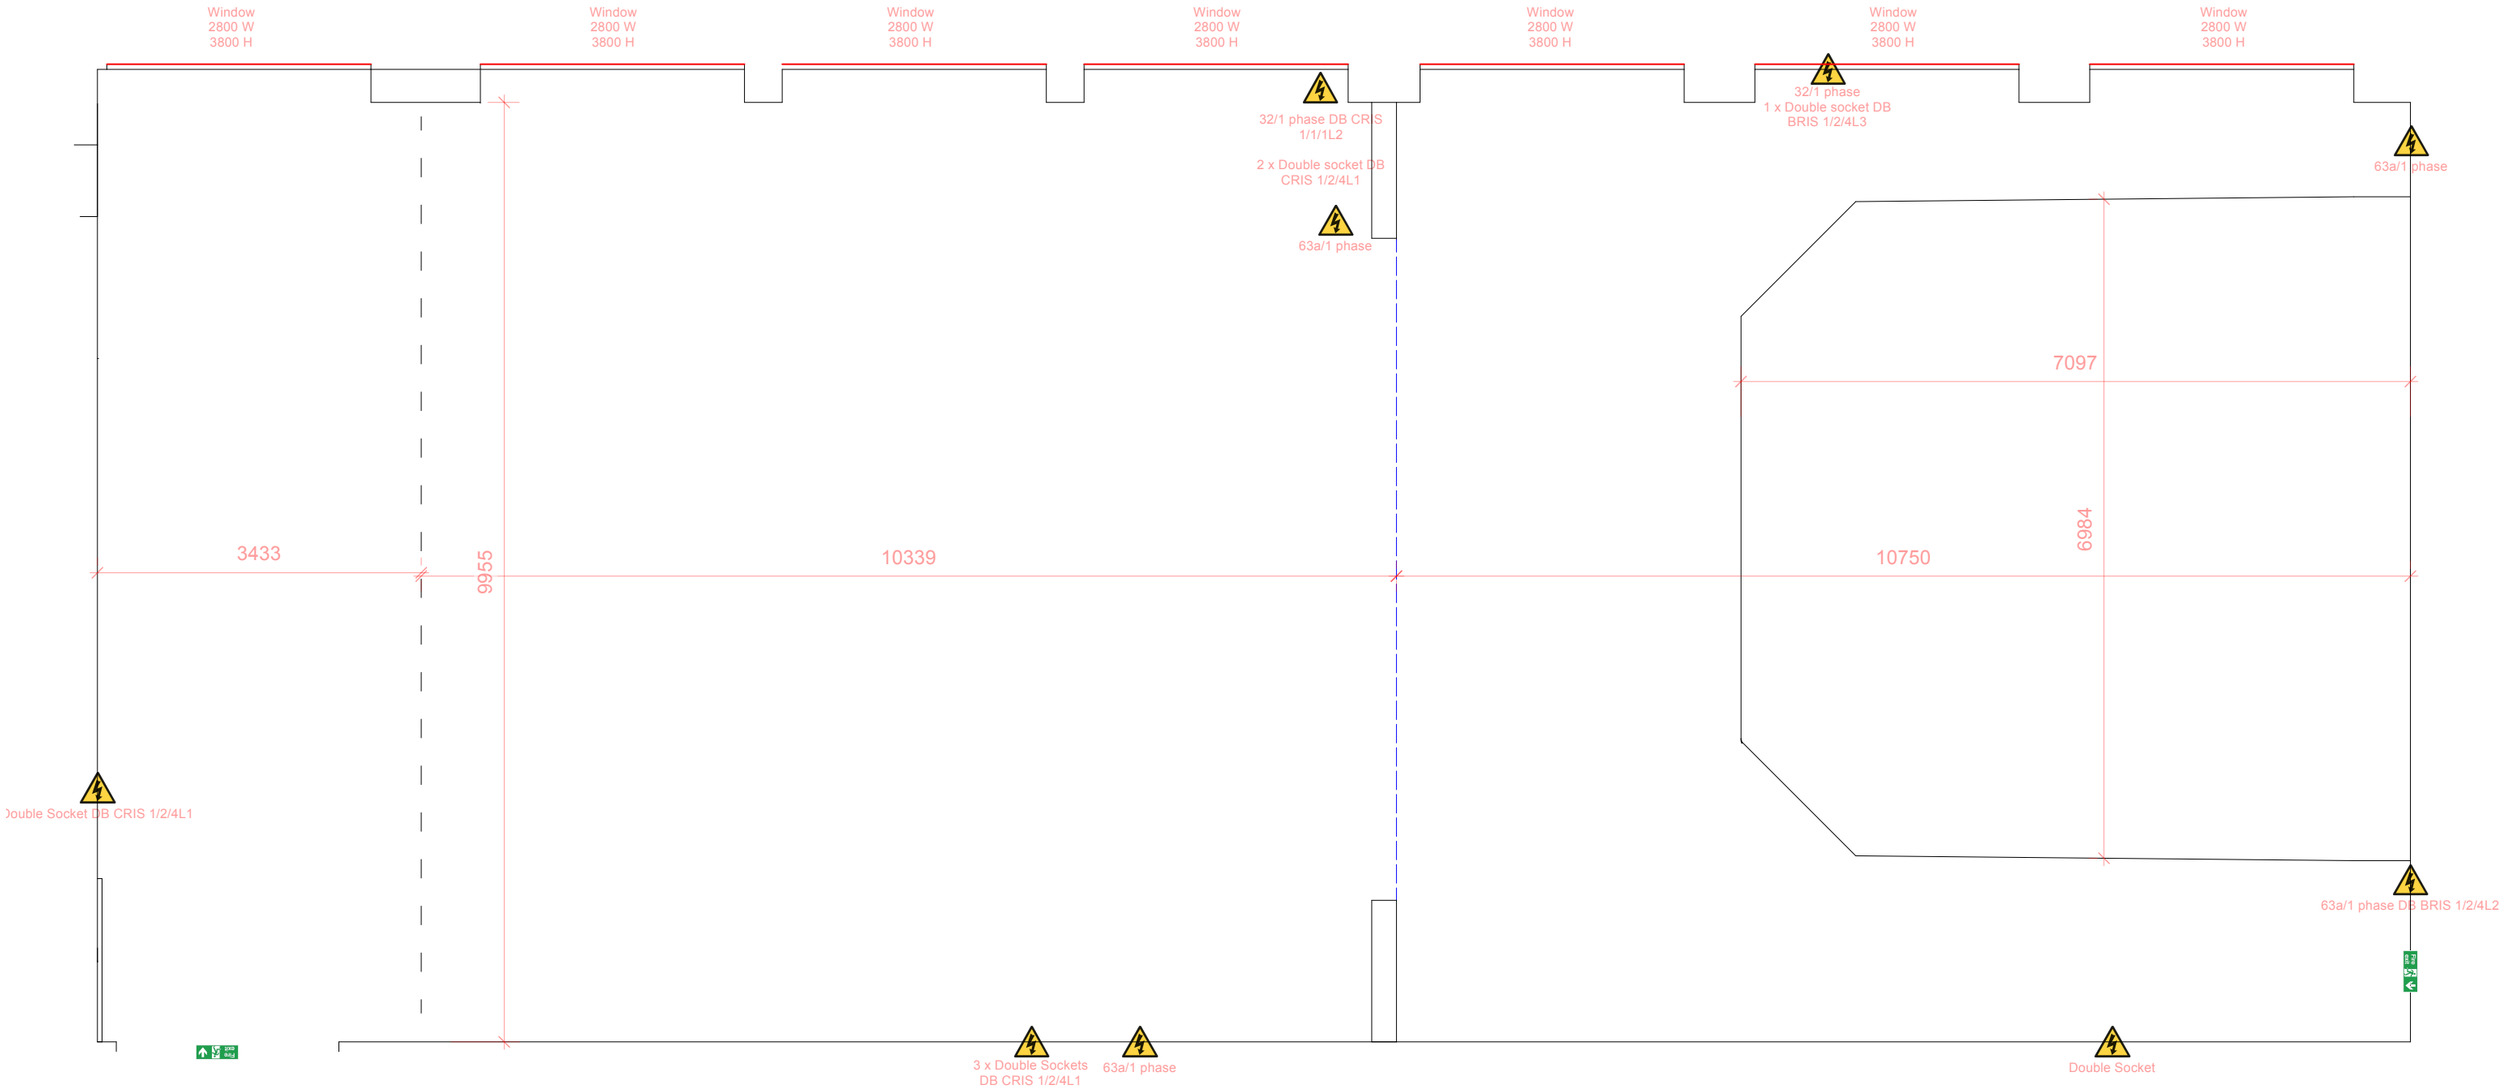


Floor to apex height = 7110mm

Floor to eaves height = 4400mm

ColourWorks	Drawing Name	Version	Date	Drawn By
	Studio B+C Floor	1	11/08/2026	GH

This drawing is owned by ColourWorks. All rights are reserved. This drawing may not be copied, reproduced or shared with any unauthorised party, in whole or in part, without prior written permission from ColourWorks. All dimensions are approximate and must be verified before proceeding with manufacture or construction. Any inconsistencies should be reported immediately. This drawing is produced by Palace Design. All measurments are in millimetres.

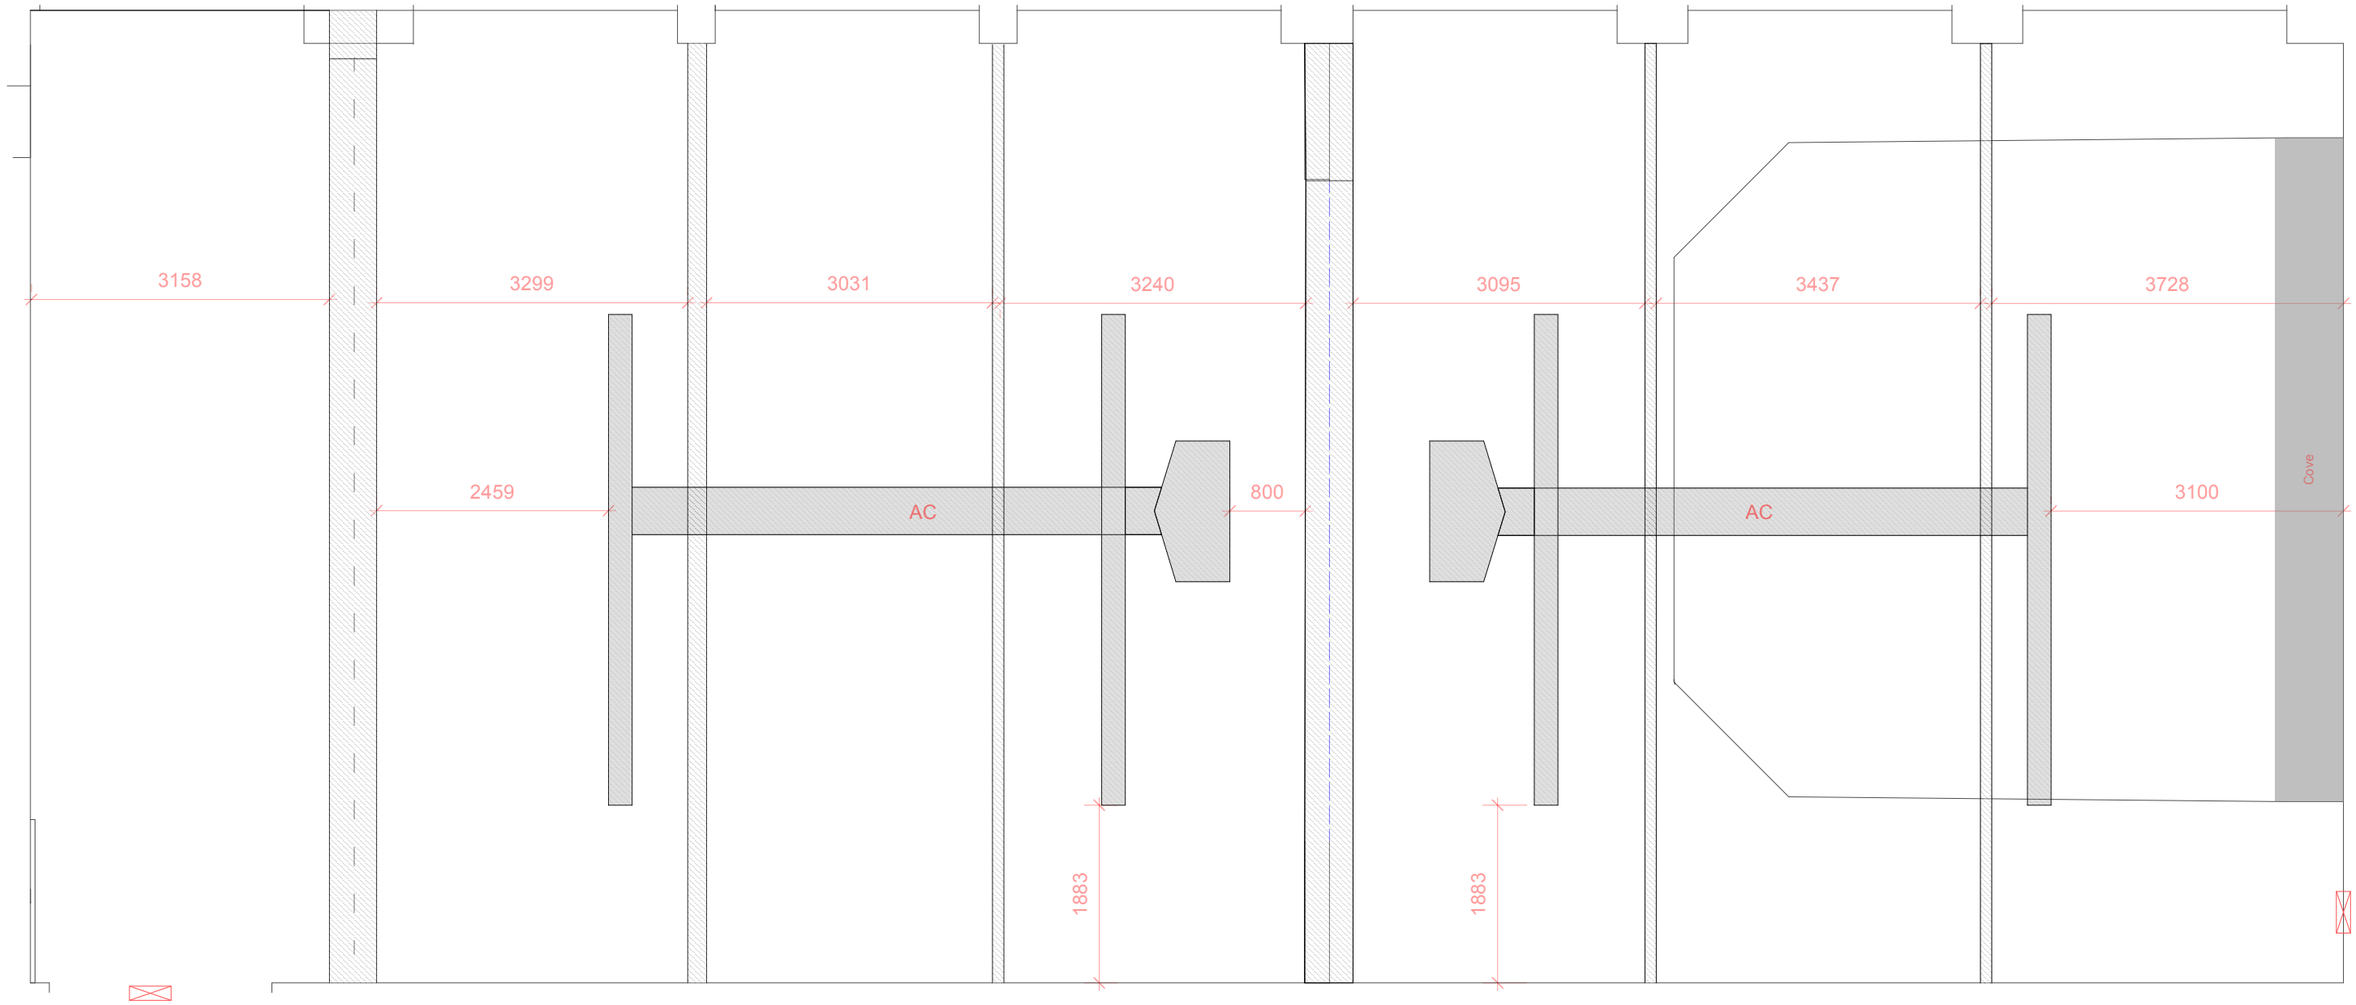

Floor to apex height = 7110mm

Floor to eaves height = 4400mm

ColourWorks	Drawing Name	Version	Date	Drawn By
	Studio B+C Ceiling	1	11/08/2026	GH

This drawing is owned by ColourWorks. All rights are reserved. This drawing may not be copied, reproduced or shared with any unauthorised party, in whole or in part, without prior written permission from ColourWorks. All dimensions are approximate and must be verified before proceeding with manufacture or construction. Any inconsistencies should be reported immediately. This drawing is produced by Palace Design. All measurments are in millimetres.